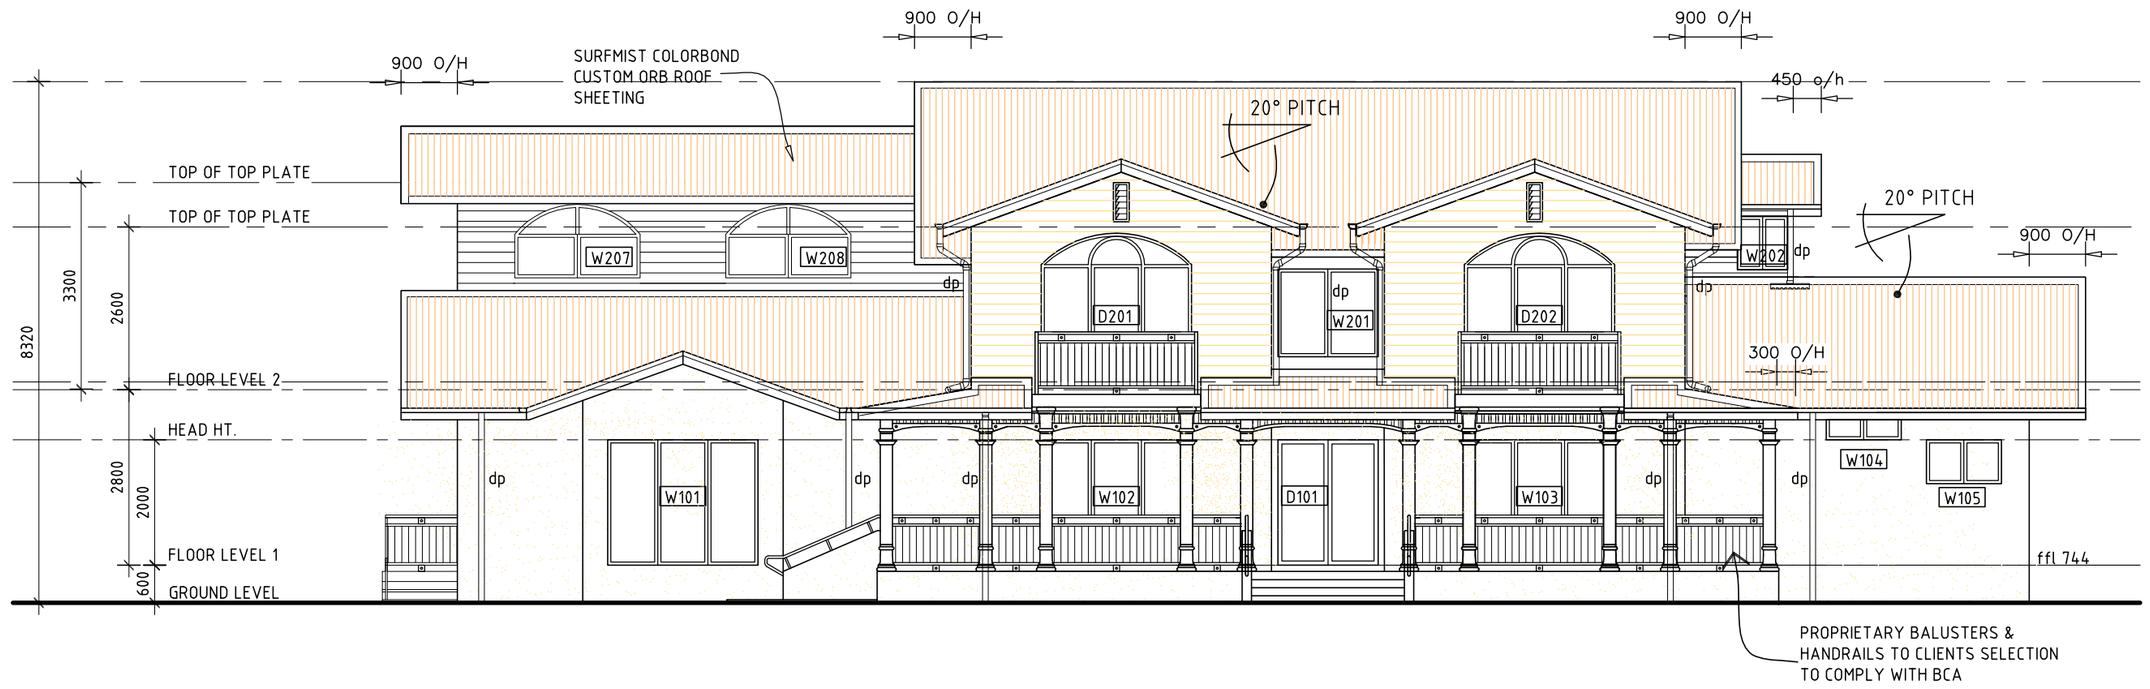

1 WD1-02 ELEVATION
SCALE 1:100 @ A2

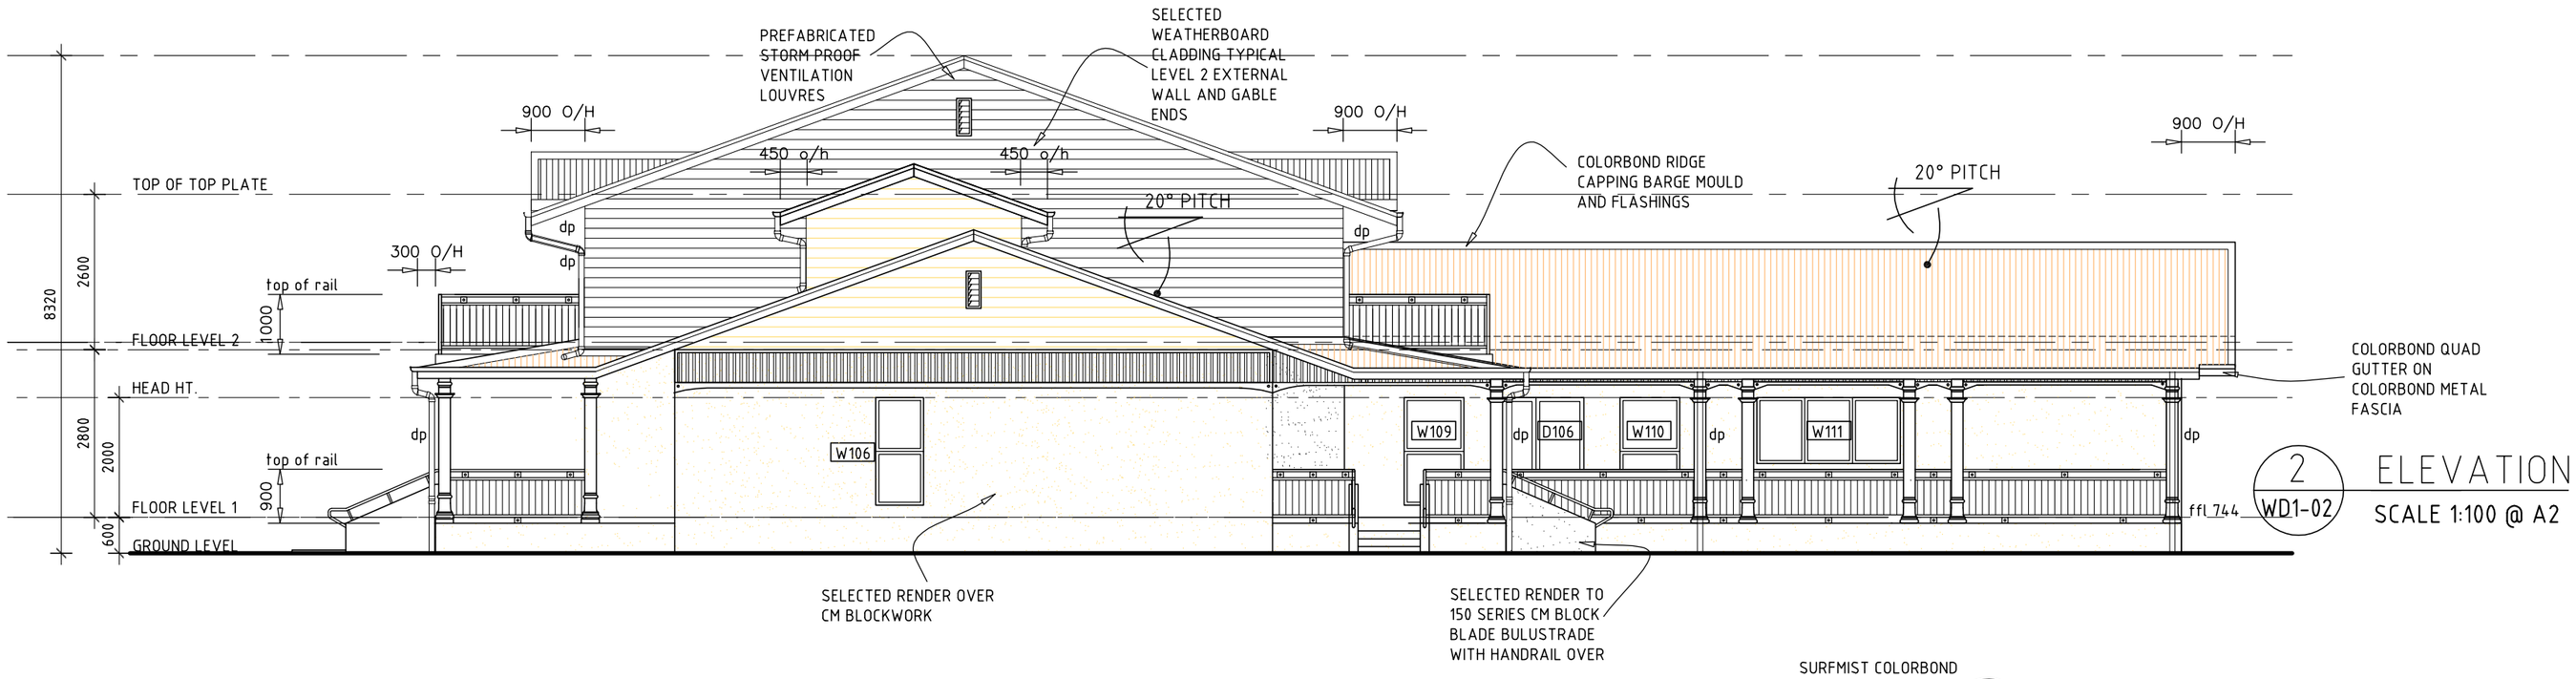

2 WD1-02 ELEVATION
SCALE 1:100 @ A2

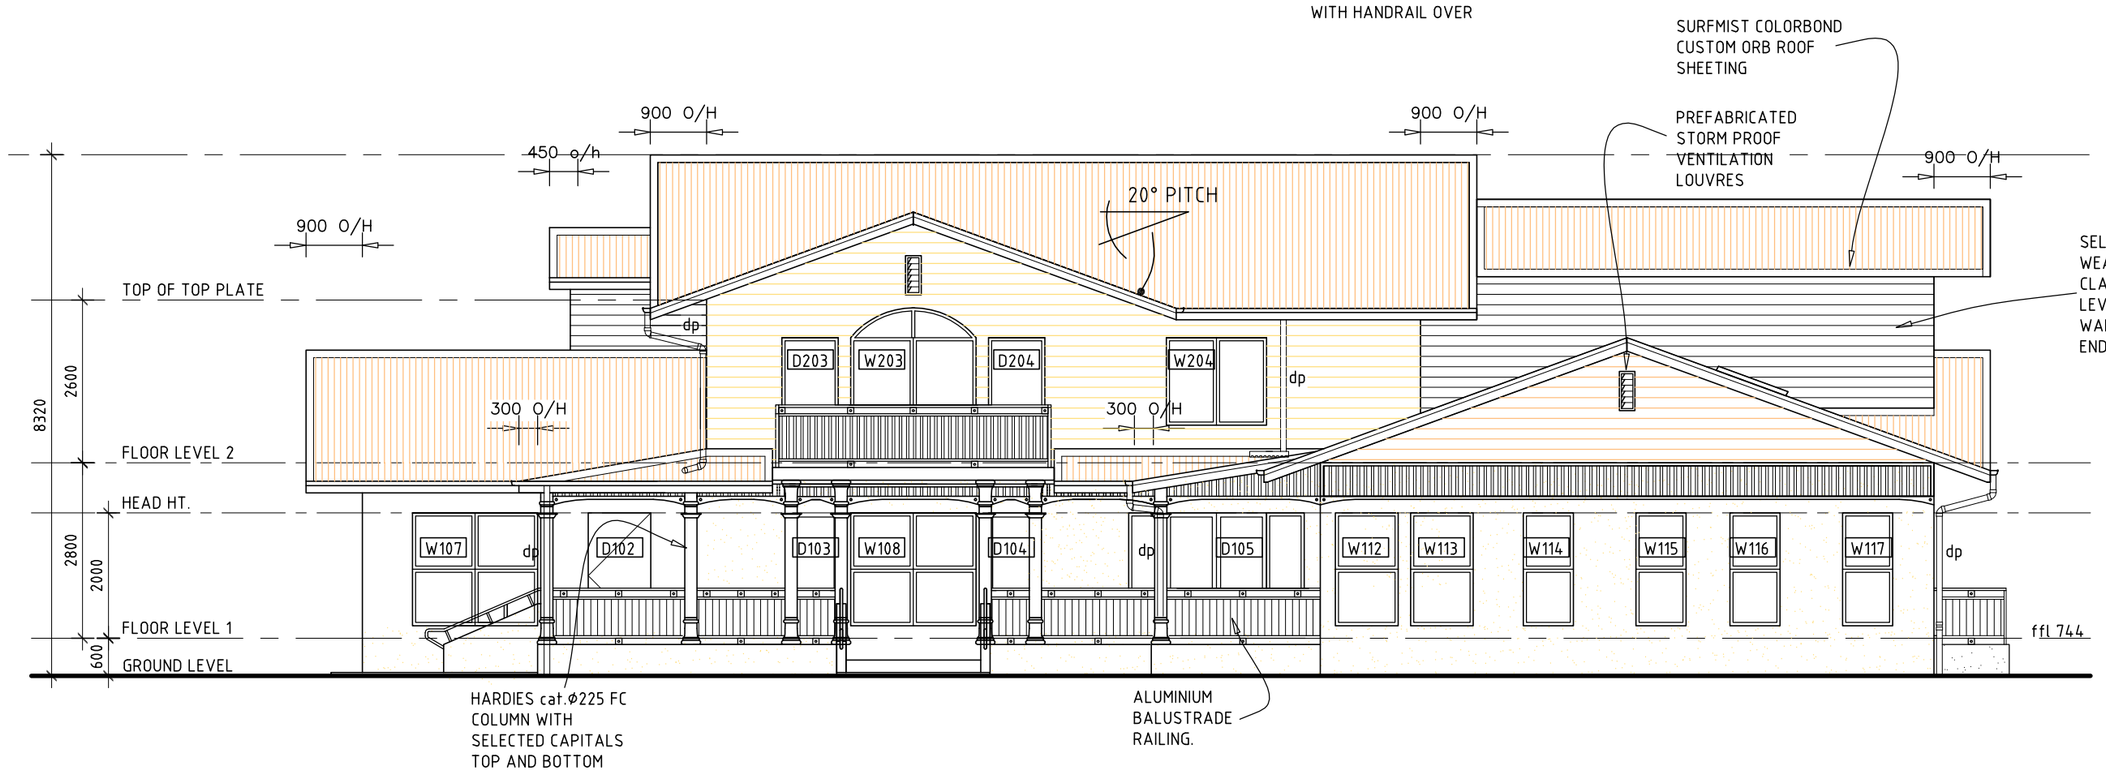

3 WD1-02 ELEVATION
SCALE 1:100 @ A2

THE CONCEPTS AND INFORMATION CONTAINED IN THIS DOCUMENT ARE THE COPYRIGHT OF BEACHCOMBER BUILDING SOLUTIONS PTY LTD.USE OR COPYING OF THIS DOCUMENT IN WHOLE OR IN PART WITHOUT WRITTEN PERMISSION OF BEACHCOMBER BUILDING SOLUTIONS CONSTITUTES AN INFRINGMENT OF COPYRIGHT.

0 1 2 3 4 5 metres
SCALE 1:100

BEACHCOMBER BUILDING SOLUTIONS PTY LTD
ABN 91884849391 RPEQ 7279
17 PANORAMIC PLACE WHITFIELD CAIRNS QLD 4870
TEL 40325335 MB 04 0417 090 FAX 40325431 EMAIL ADMIN@BCBS.COM.AU

REV	DESCRIPTION	DATE
C	CONSTRUCTION	17.05.10
B	CONSTRUCTION	10.05.10
A	CONSTRUCTION	29.04.10
P1	PRELIMINARY REVIEW ISSUE	22.03.10

CLIENT
NEVILLE NORMAN

CLIENT APPROVED DATE
SIGNATURE

PROJECT
PROPOSED RESIDENCE at LOT 14, ANGELITA CLOSE, PEERAMON

DRAWING TITLE
ELEVATIONS

Date	Drawn	Checked
Jan. 2010	C.T	G.T

Scale	Project No.	Dwg. No.	Rev
1:100@ A3	09-044	WD1-04	C